

MONUMENT RECORD
State of Indiana - County of Monroe

Section: 09

Township: 9 North


Range: 1 East

Corner ID: BenSo K-09

Monument Description & Remarks: Sandstone with "X", length 0.97ft, width 0.28ft, height 0.53ft. Survey Sign 1.5ft above ground at pt. B

References On File: Legal Survey Book 1, page 292 survey, M.C. Surveyor James Spencer March 18th (1856) on file in Surveyor Office

RECOVERY TIE DRAWING
Field Book 42 Page No. 25

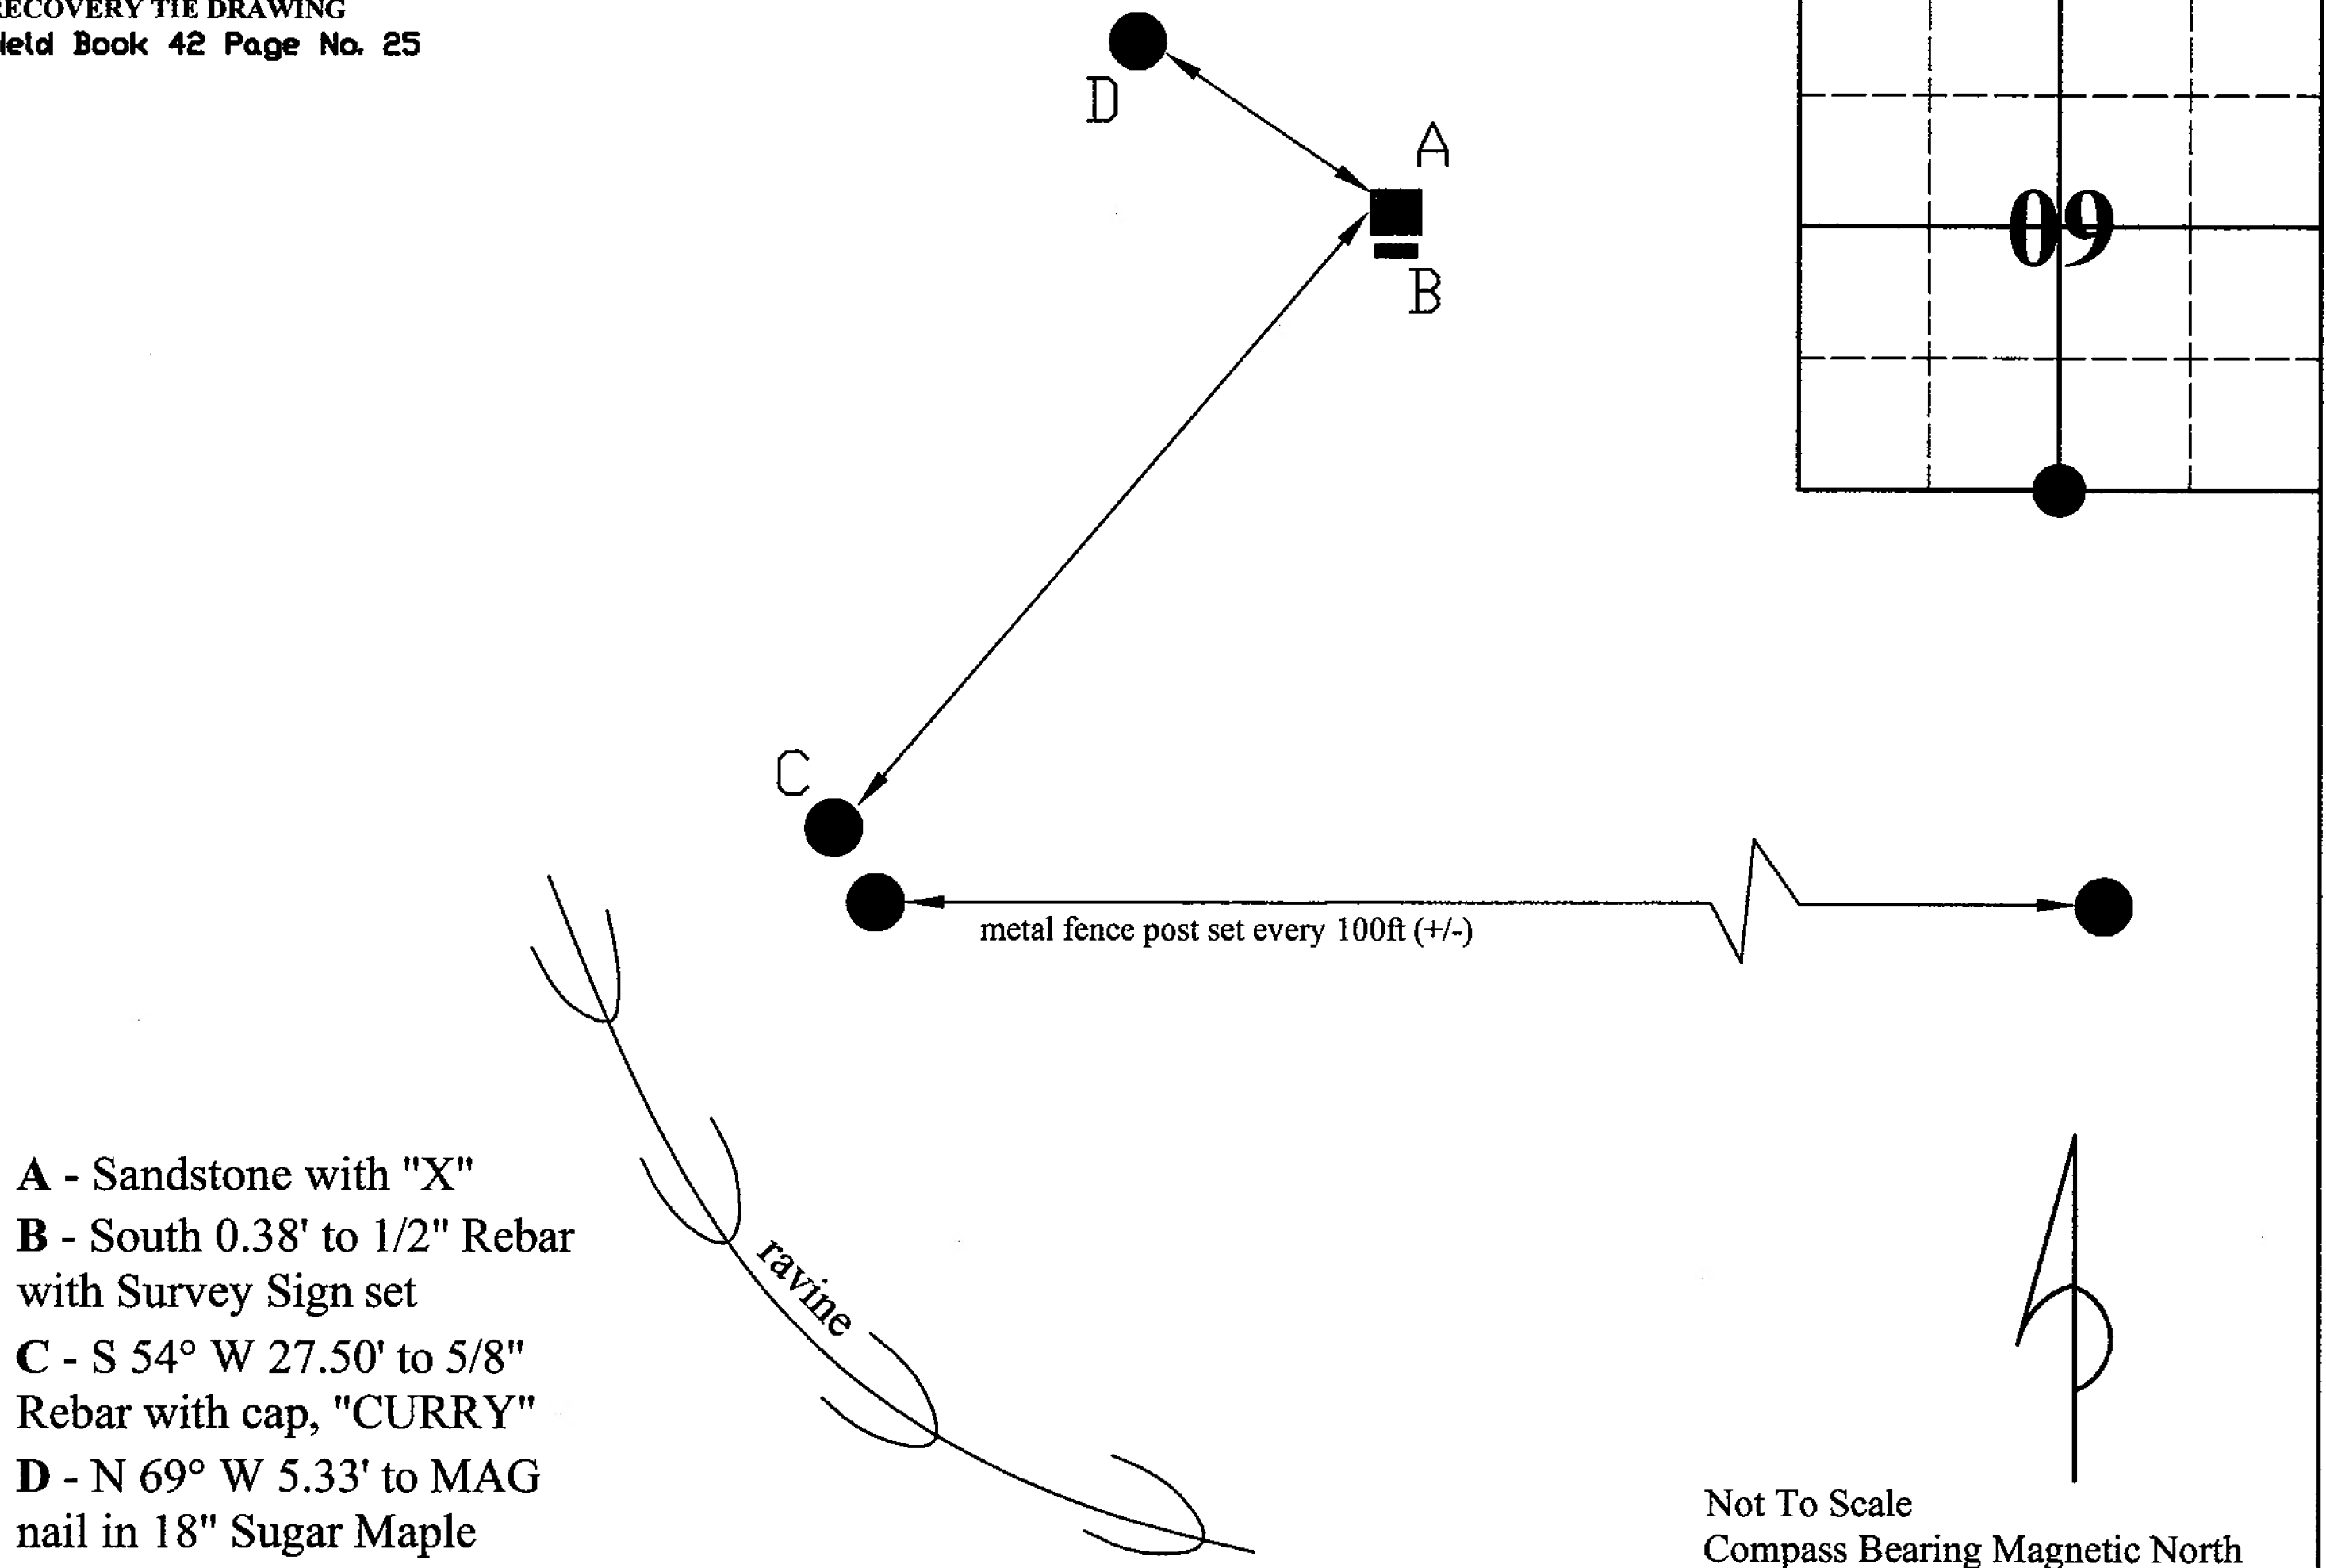

I, Kevin P. Enright, Monroe County Surveyor, hereby certify that this document was prepared under my direction in accordance with the provisions of section 36-2-12-11 of the Indiana Code; and the above data is given under my hand and seal this 13th day of March, 2009.

Administered by the Monroe County Surveyor Review Board

Date: 5-12-2009



A photograph of a survey marker. A large, flat, greyish-brown rock sits on a ground covered with dry, brown leaves. A bright pink ribbon is tied around the rock. A brass-colored metal pin with a black tip is stuck into the rock. To the left of the rock, a small, white, rectangular marker with a red and white checkered pattern is visible. A dark, thin stick or pole is positioned vertically to the right of the rock. The scene is brightly lit, casting shadows.

Ben So K-09

03/13/2009